



Murray Street Launchpad - renders and floor plans October 2026











1 GROUND FLOOR FURNITURE PLAN
SCALE 1 : 100

LOOSE FURNITURE SCHEDULE	
CODE	COUNT
AR-01	2
CH-01	6
CH-02	17
CH-03	14
CH-04	71
CH-05a	10
CH-05b	6
CH-06	23
CH-07	2
CH-08a	84
CH-08b	36
CH-09	8
CH-10	12
CH-11	1
CH-12	4
MISC-02	9
ST-01	18
ST-02	1
TB-01a	2
TB-01b	4
TB-01c	2
TB-02a	2
TB-02b	8
TB-03	3
TB-04a	2
TB-04b	1
TB-04c	1
TB-05a	1
TB-05b	2
TB-06	16
TB-07a	14
TB-07b	6
TB-07c	1
TB-08	21
TB-09	2
TB-10	10
TB-11	3
TB-12	1
Grand total: 426	

CODE LEGEND	
CODE	DESCRIPTION
30P	J5 MEDIJET 30 PRINTER
4B30P	FORMLABS 4B SLA 3D PRINTER
4L30P	FORMLABS 4L SLA 3D PRINTER
AR-01	AREA RUG TYPE 01
CH-01	ARMCHAIR TYPE 01
CH-02	LOUNGE CHAIR TYPE 01
CH-03	LOUNGE CHAIR TYPE 02
CH-04	TASK CHAIR TYPE 01
CH-05a	STOOL TYPE 01
CH-06	CHAIR TYPE 01
CH-07	STOOL TYPE 03
CH-08a	CHAIR TYPE 02
CH-08b	CHAIR TYPE 03
CH-12	OTTOMAN TYPE 01
CNC	CARVERA DESKTOP CNC MACHINE
FCL	PRINTER FORM CURE L UNIT
FWL	PRINTER FORM WASH L UNIT (BY OTHERS)
MISC-02	CHAIR STORAGE TROLLEY TYPE 01
ST-02	MOBILE PEDESTAL TYPE 01
TB-01a	TABLE TYPE 01
TB-01b	TABLE TYPE 02
TB-01c	TABLE TYPE 03
TB-02a	COFFEE TABLE TYPE 01
TB-02b	COFFEE TABLE TYPE 03
TB-03	HIGH TABLE TYPE 01
TB-04a	MEETING TABLE TYPE 01
TB-04b	MEETING TABLE TYPE 02
TB-09	SIDE TABLE TYPE 01
TB-11	FLIP TABLE TYPE 01
WJ	WATERJET CLEANING EQUIPMENT

THIS DRAWING IS FOR
INFORMATION ONLY - LOOSE
FURNITURE IS NOT INCLUDED IN
THE CONTRACT

- FURNITURE/EQUIPMENT LEGEND
- EXISTING BUILDING
 - JOINERY - REFER JOINERY DRAWINGS
 - FURNITURE / EQUIPMENT CODE - REFER CODE LEGEND
 - ALL EQUIPMENT SIZES TO BE CONFIRMED PRIOR TO INSTALLATION

4	ISSUED FOR CONSTRUCTION	12.11.2025	CM
3	ISSUED FOR CONSTRUCTION	22.09.2025	JM
2	ISSUED FOR CONSTRUCTION	29.08.2025	AL
1	ISSUED FOR CONSTRUCTION	09.05.2025	CK
REV	AMENDMENT	DATE	CHKD

TR
CB.

LEVEL 4, 22 DELHI STREET
WEST PERTH, WA 6005
P.O. BOX 1300
WEST PERTH, WA 6872
P 9088 6111
E/ reception@trcb.com.au
W/ www.trcb.com.au




Government of Western Australia
Department of Health

CONSTRUCTION

DEPARTMENT OF HEALTH
HEALTH INNOVATION HUB 128 MURRAY
STREET PERTH
GROUND FLOOR FURNITURE AND EQUIPMENT PLAN -
FOR INFORMATION ONLY

DRAWN	DA	DESIGNED	LA	REDUCTION
CHECKED	SO	PRINCIPAL		
APPROVED	JM			
SCALE	DATE	DRAWING NO.	REV NO.	
As indicated @ A1	09.05.2025			
DF PROJ NO.	DF FILE NO.			
DoH cap code:00750	DOH2024-14025			


A2-42 4

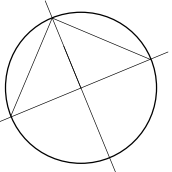


THIS IS DRAWING TO BE PRINTED IN COLOUR

THIS IS A CADD DRAWING
DO NOT AMEND MANUALLY

24023

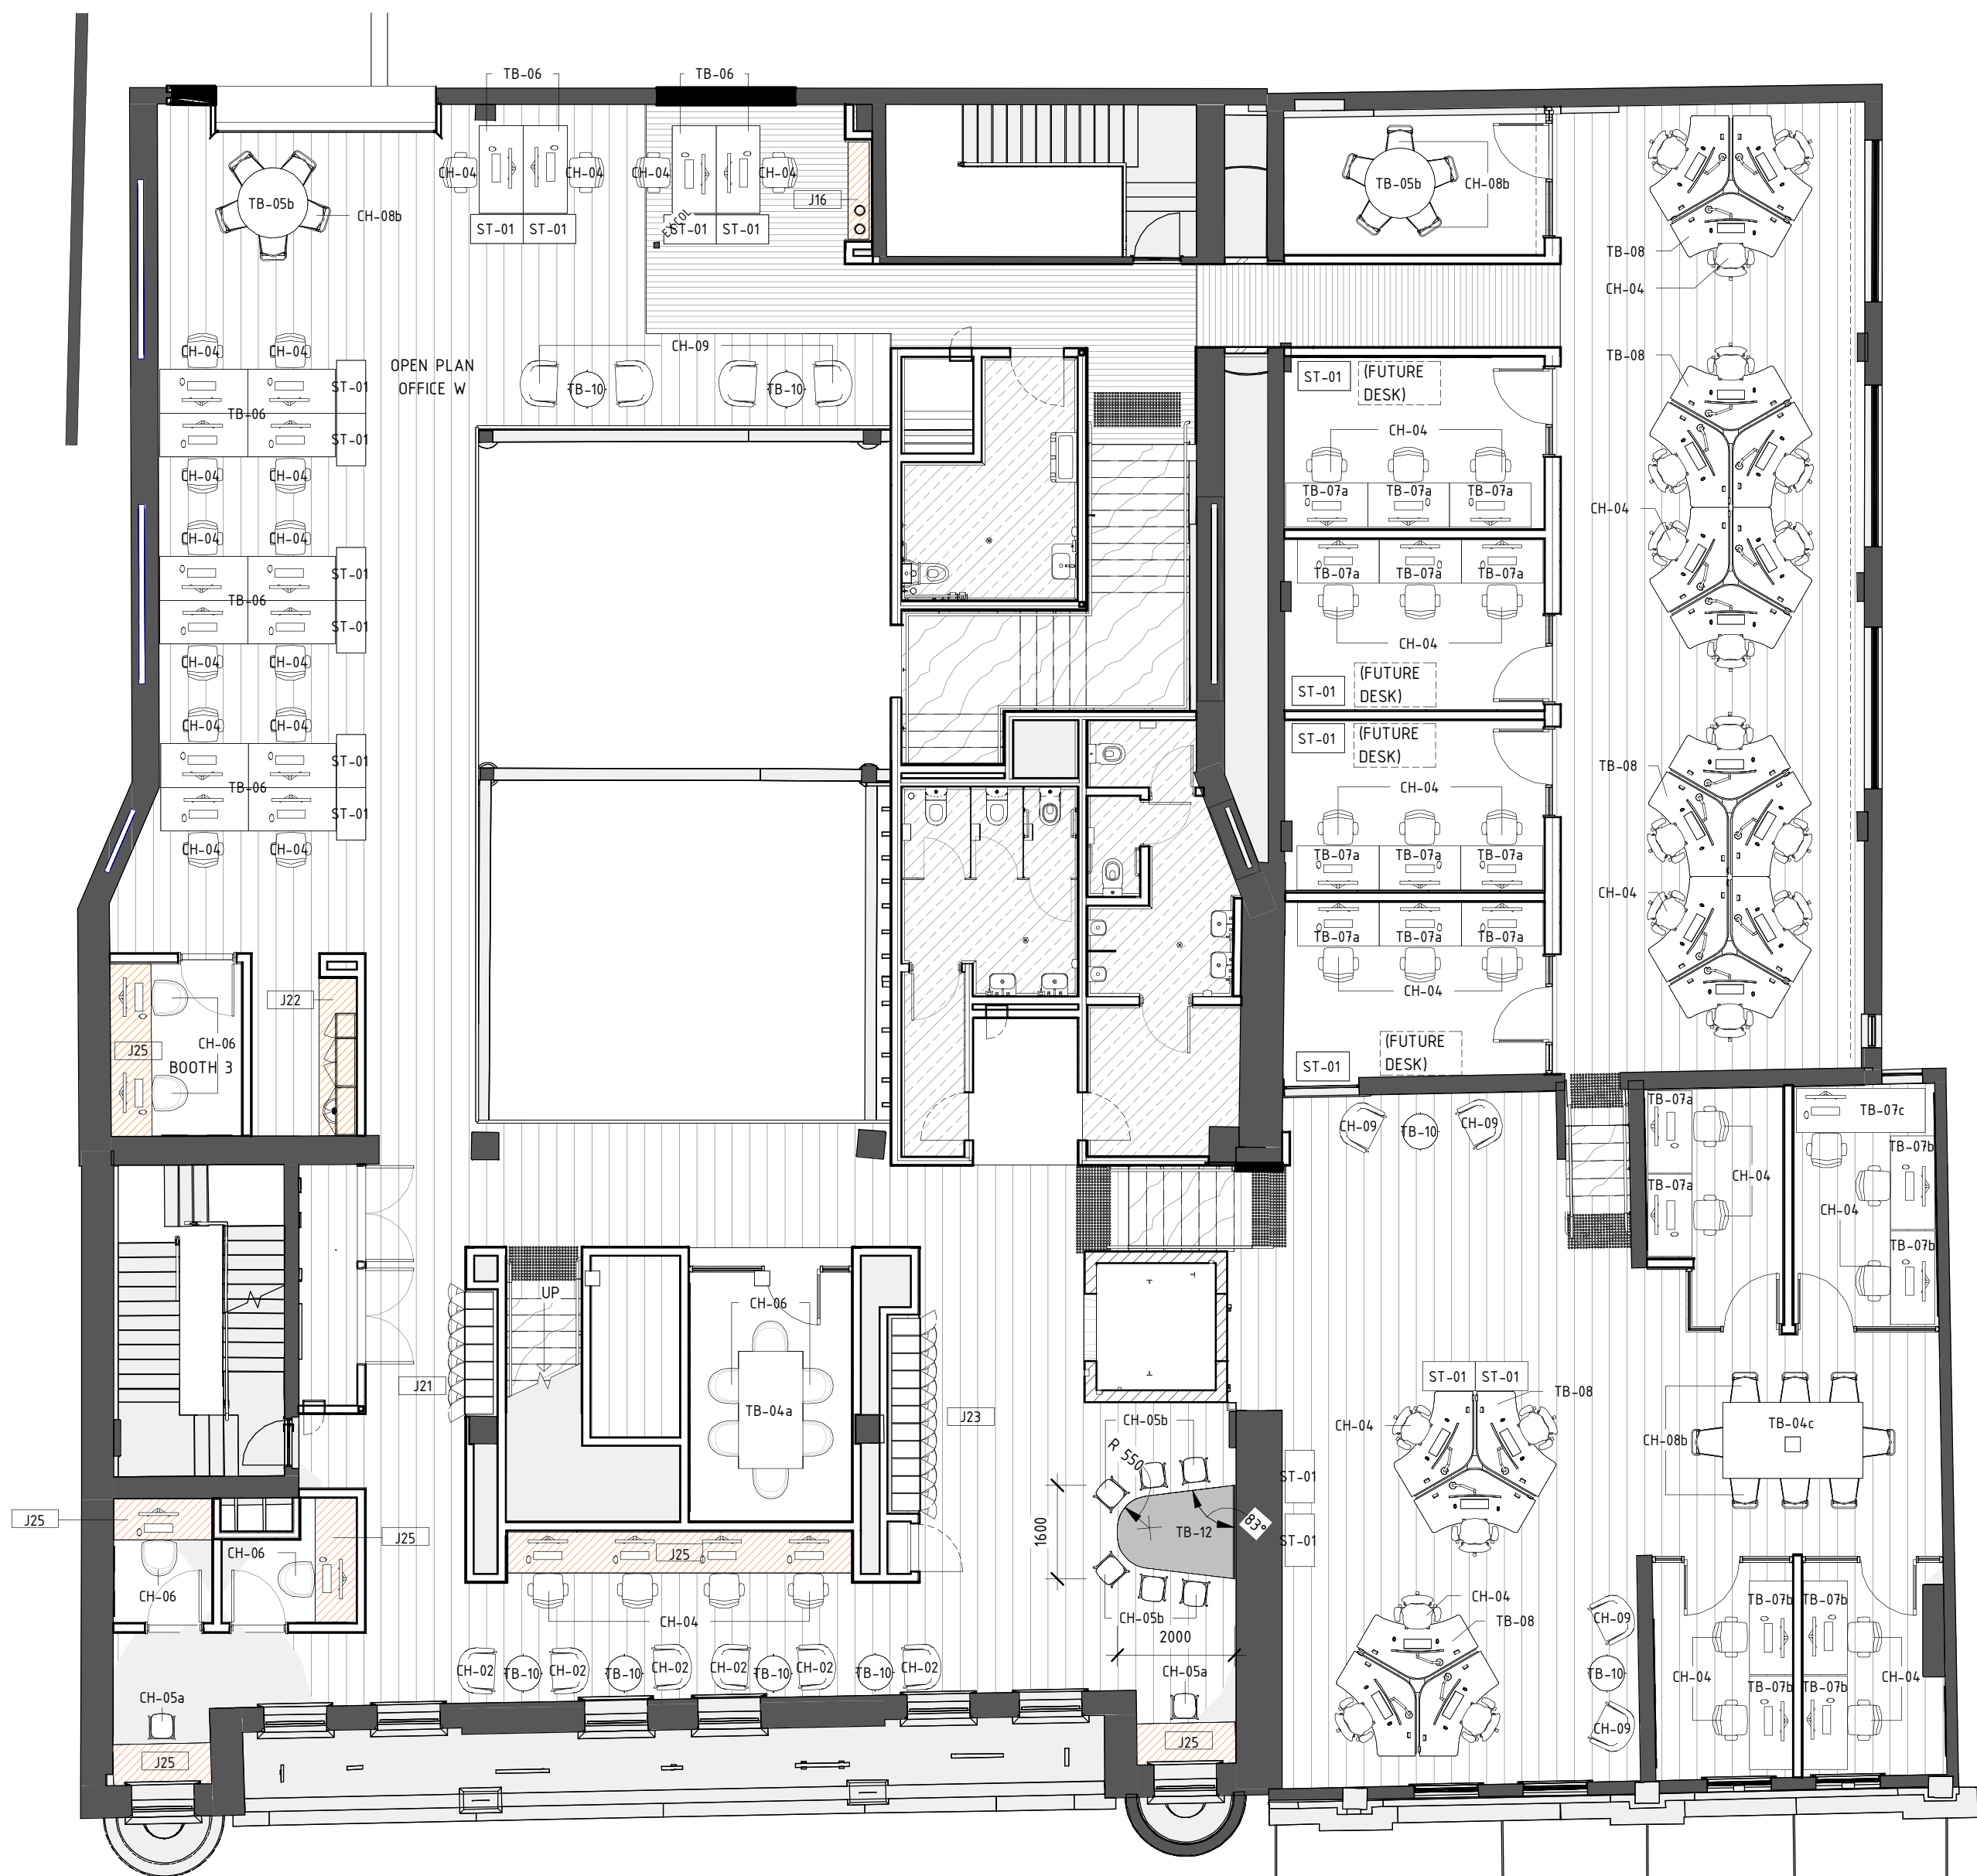

1 FIRST FLOOR FURNITURE PLAN
SCALE 1 : 100

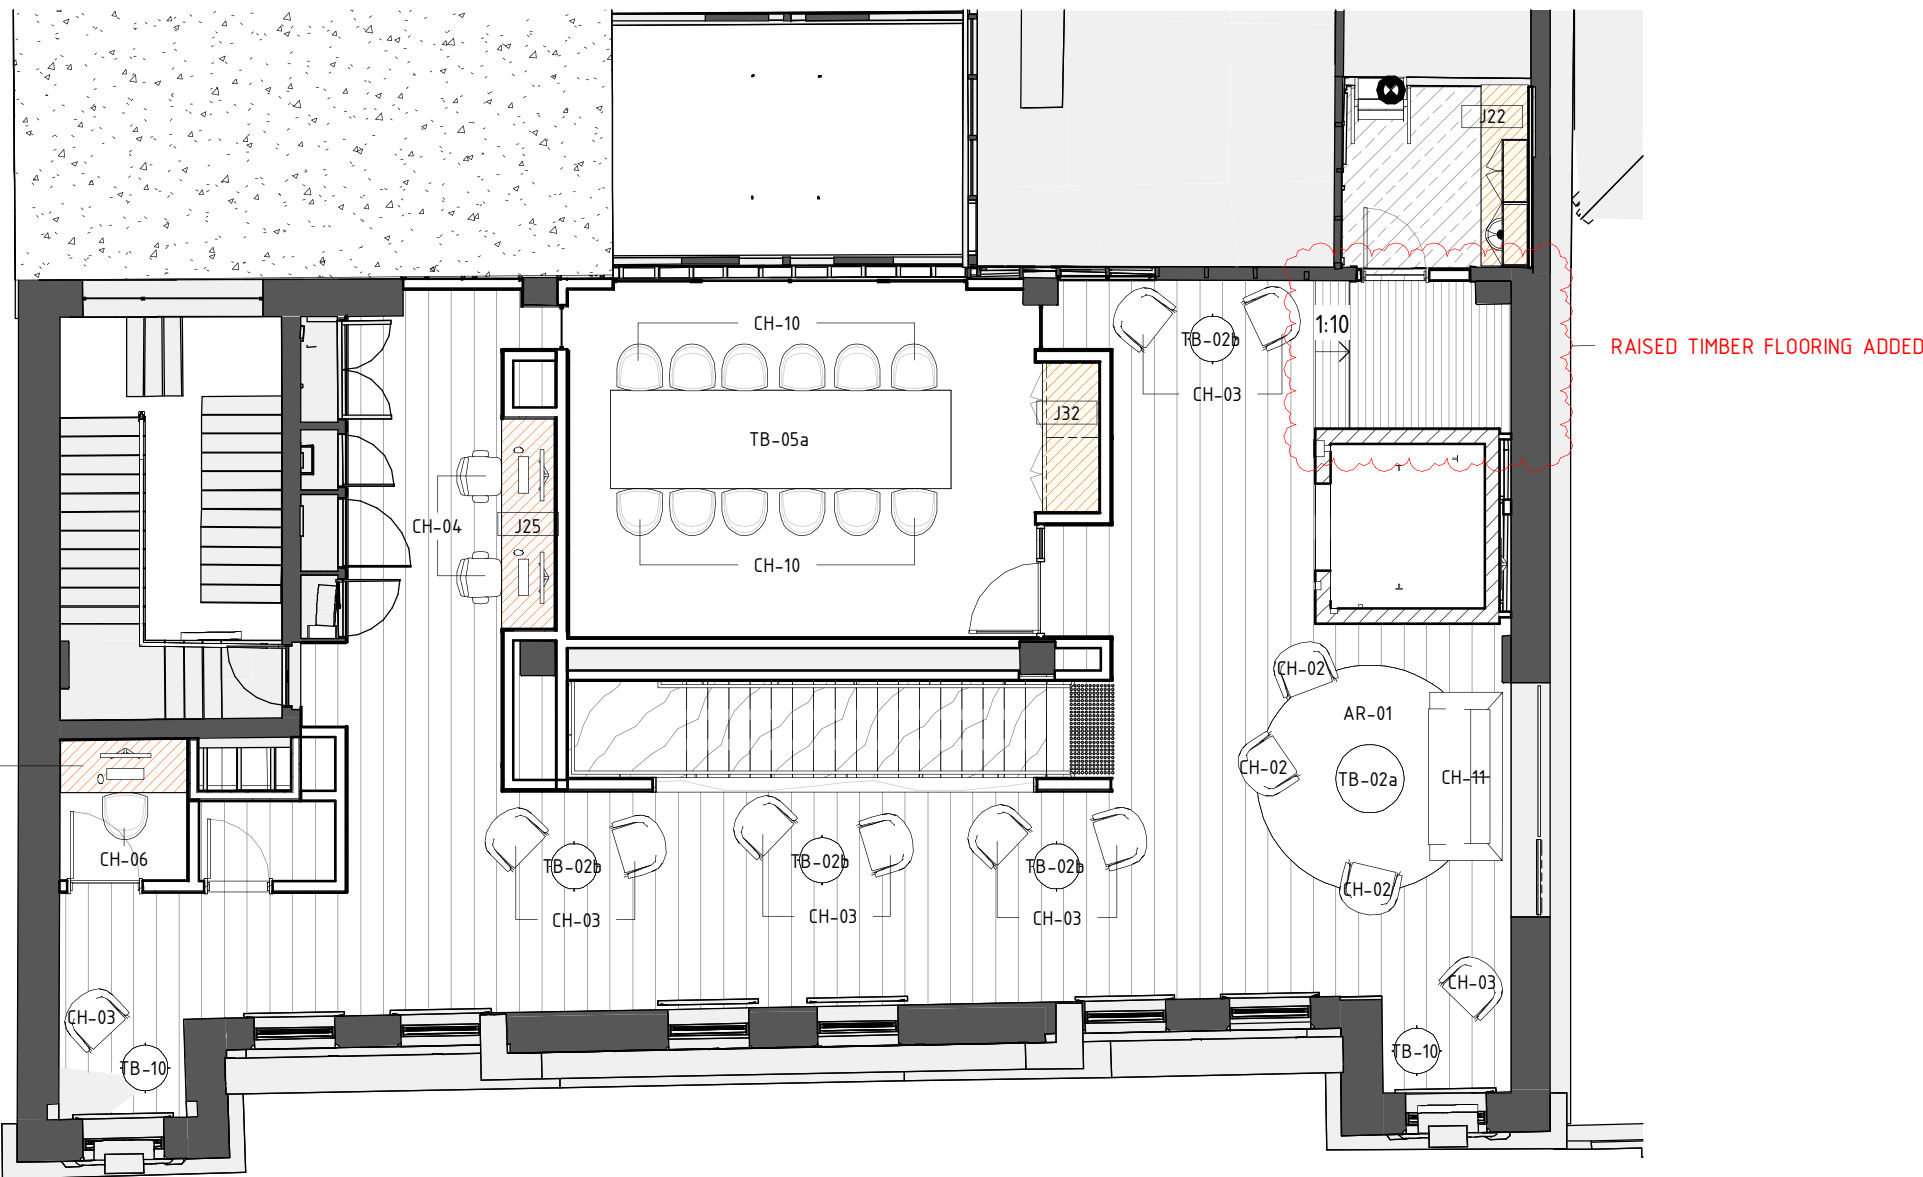

2 SECOND FLOOR FURNITURE PLAN
SCALE 1 : 100

LOOSE FURNITURE SCHEDULE		CODE LEGEND	
CODE	COUNT	CODE	DESCRIPTION
AR-01	2	AR-01	AREA RUG TYPE 01
CH-01	6	CH-02	LOUNGE CHAIR TYPE 01
CH-02	17	CH-03	LOUNGE CHAIR TYPE 02
CH-03	14	CH-04	TASK CHAIR TYPE 01
CH-04	71	CH-05a	STOOL TYPE 01
CH-05a	10	CH-05b	STOOL TYPE 02
CH-05b	6	CH-06	CHAIR TYPE 01
CH-06	23	CH-08b	CHAIR TYPE 03
CH-07	2	CH-09	ARMCHAIR TYPE 02
CH-08a	84	CH-10	CHAIR TYPE 04
CH-08b	36	CH-11	SOFA TYPE 01
CH-09	8	ST-01	TAMBOUR STORAGE TYPE 01
CH-10	12	TB-02a	COFFEE TABLE TYPE 01
CH-11	1	TB-02b	COFFEE TABLE TYPE 03
CH-12	4	TB-04a	MEETING TABLE TYPE 01
MISC-02	9	TB-04c	MEETING TABLE TYPE 03
ST-01	18	TB-05a	MEETING TABLE TYPE 04
ST-02	1	TB-05b	MEETING TABLE TYPE 05
TB-01a	2	TB-06	WORKSTATION TYPE 01
TB-01b	4	TB-07a	HEIGHT ADJUSTABLE WORKSTATION TYPE 01
TB-01c	2	TB-07b	HEIGHT ADJUSTABLE WORKSTATION TYPE 02
TB-02a	2	TB-07c	HEIGHT ADJUSTABLE WORKSTATION TYPE 03
TB-02b	8	TB-08	HEIGHT ADJUSTABLE WORKSTATION TYPE 04
TB-03	3	TB-10	COFFEE TABLE TYPE 05
TB-04a	2	TB-12	WALL MOUNTED BREAKOUT TABLE TYPE 01
TB-04b	1		
TB-04c	1		
TB-05a	1		
TB-05b	2		
TB-06	16		
TB-07a	14		
TB-07b	6		
TB-07c	1		
TB-08	21		
TB-09	2		
TB-10	10		
TB-11	3		
TB-12	1		
Grand total: 426			

THIS DRAWING IS FOR
INFORMATION ONLY - LOOSE
FURNITURE IS NOT INCLUDED IN
THE CONTRACT

FURNITURE/EQUIPMENT LEGEND

- EXISTING BUILDING
- JOINERY - REFER JOINERY DRAWINGS
- FURNITURE / EQUIPMENT CODE - REFER CODE LEGEND
- ALL EQUIPMENT SIZES TO BE CONFIRMED PRIOR TO INSTALLATION

3	ISSUED FOR CONSTRUCTION	22.09.2025	JM
2	ISSUED FOR CONSTRUCTION	29.08.2025	AL
1	ISSUED FOR CONSTRUCTION	09.05.2025	CK
0	ISSUED FOR TENDER	18.11.2024	CK
REV	AMENDMENT	DATE	CHKD

TR
CB.

LEVEL 4, 22 DELHI STREET
WEST PERTH, WA 6005
P.O. BOX 1300
WEST PERTH, WA 6872
P: 9388 6111
E: reception@trcb.com.au
W: www.trcb.com.au




Government of Western Australia
Department of Health

CONSTRUCTION

DEPARTMENT OF HEALTH
HEALTH INNOVATION HUB 128 MURRAY
STREET PERTH
FIRST AND SECOND FLOOR FURNITURE AND
EQUIPMENT PLAN - FOR INFORMATION ONLY

DRAWN	DA	DESIGNED	LA	REDUCED
CHECKED	SO	PRINCIPAL		
APPROVED	JM			
SCALE	DATE	DF FILE NO.	DRAWING NO.	REV NO.
As indicated @ A1	09.05.2025	DOH2024-14025	A2-43	3
DF PROJ NO.				
DoH cap code:00750				

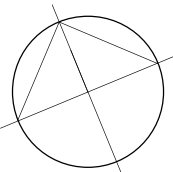

THIS IS DRAWING TO BE PRINTED IN COLOUR

THIS IS A CAD DRAWING
DO NOT AMEND MANUALLY

24023